


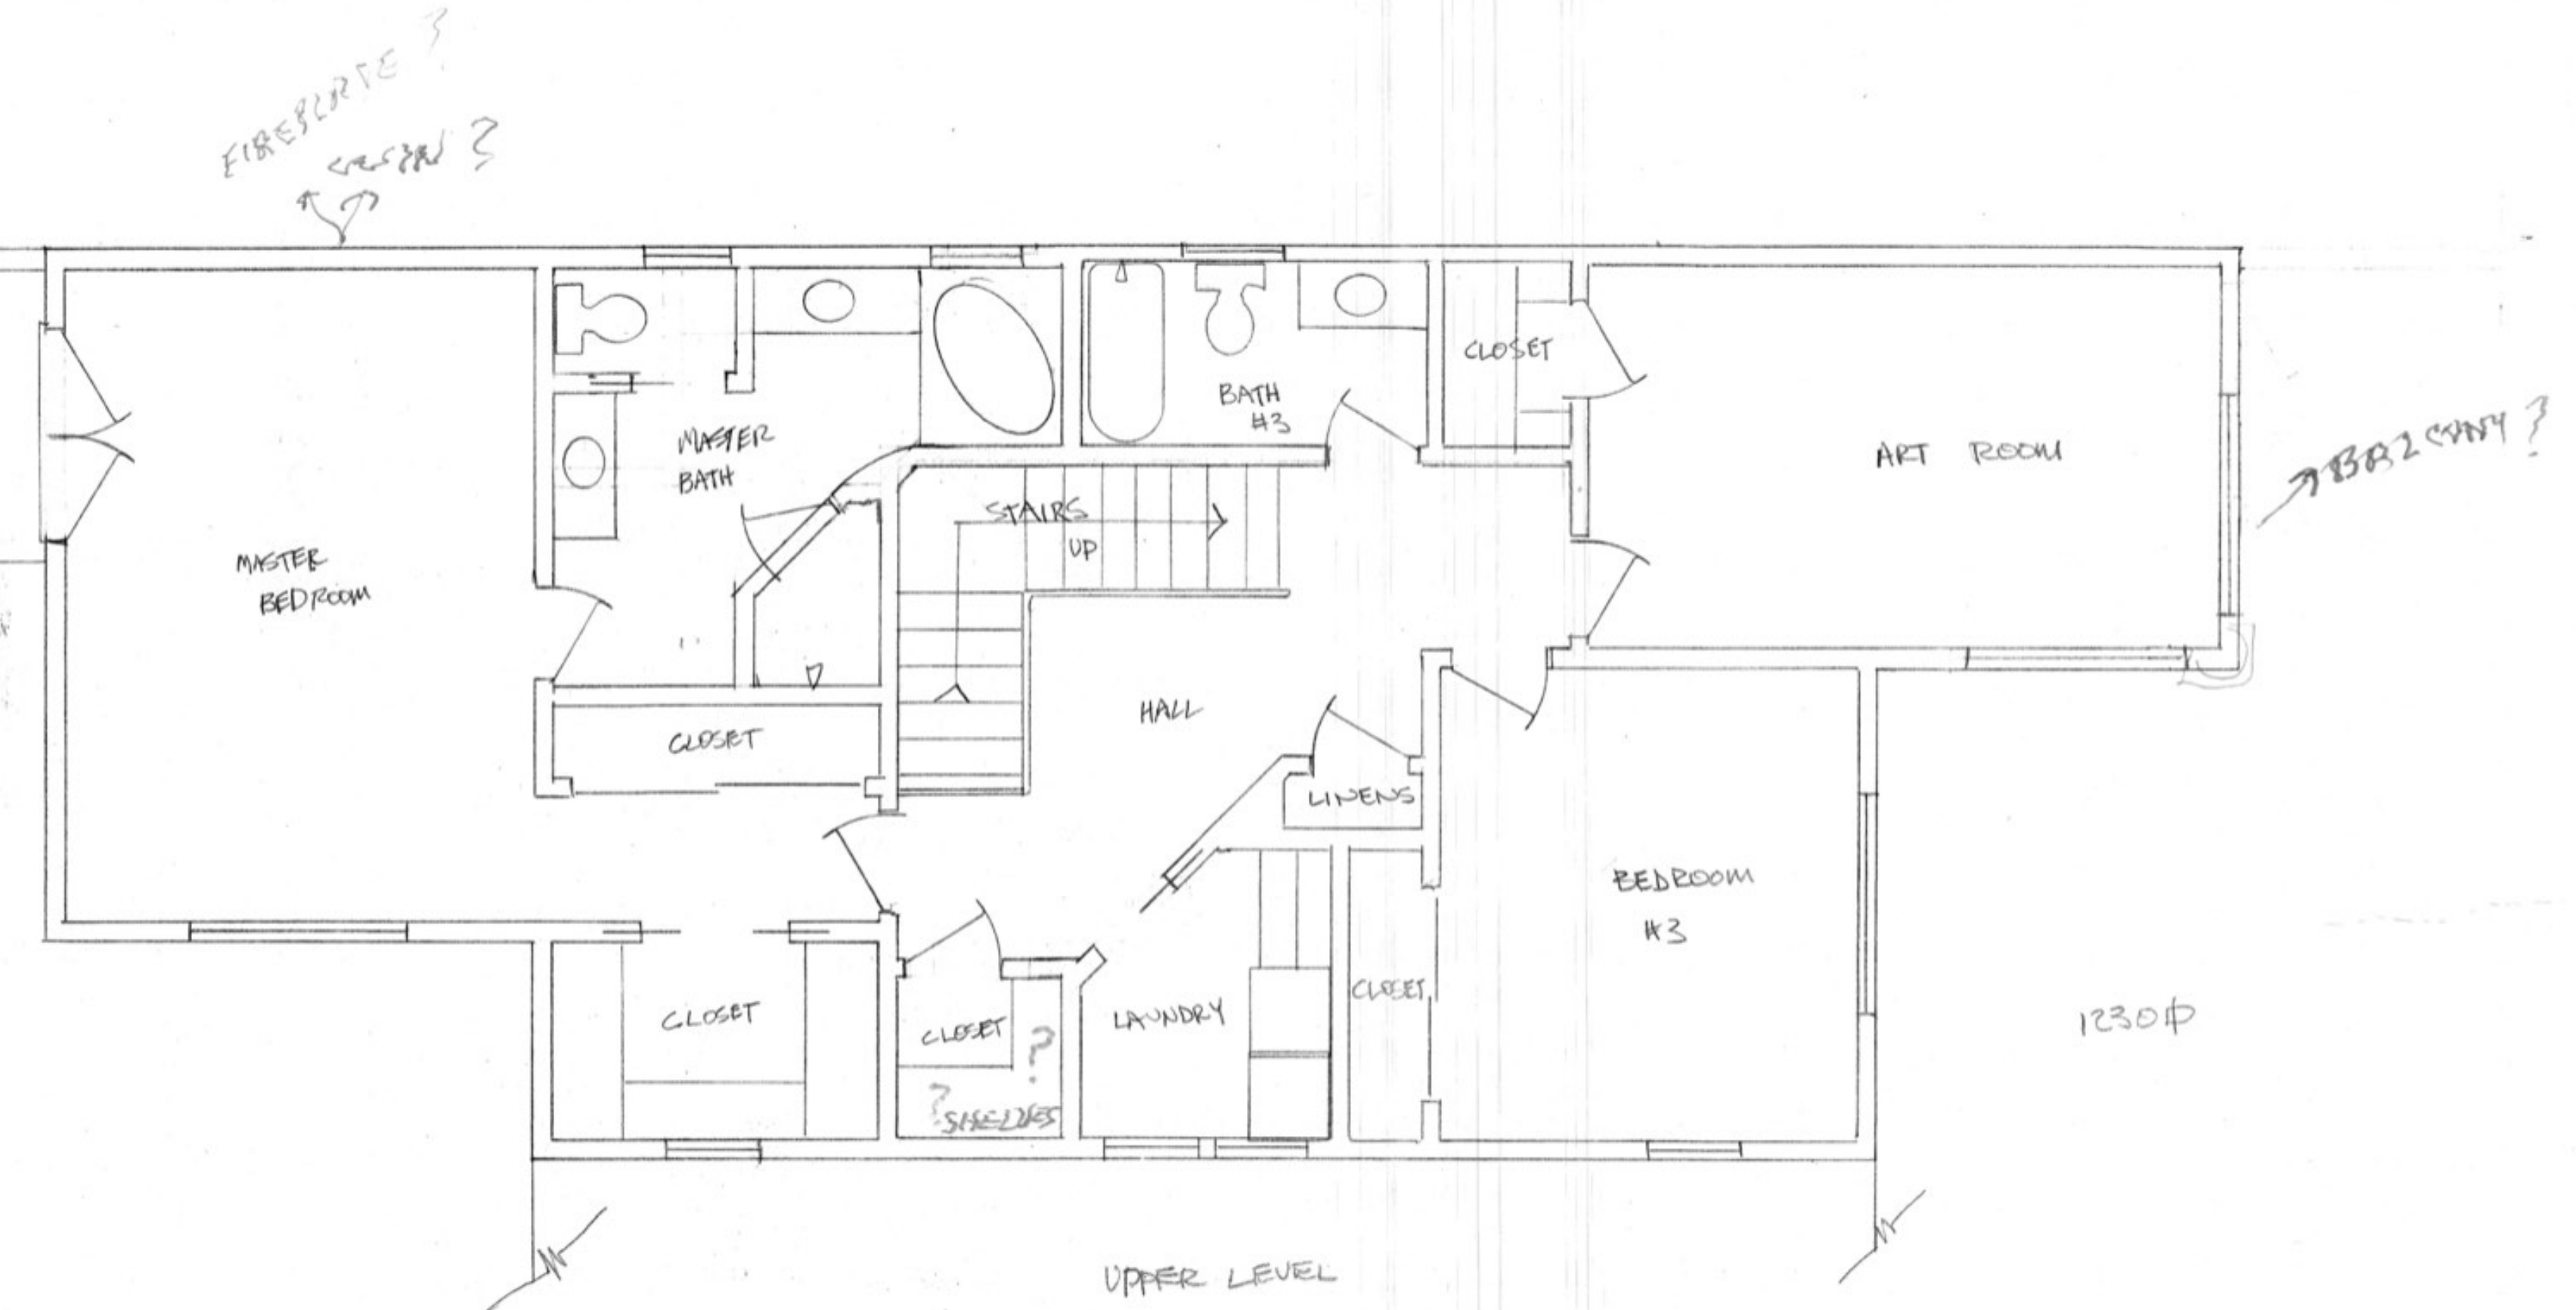


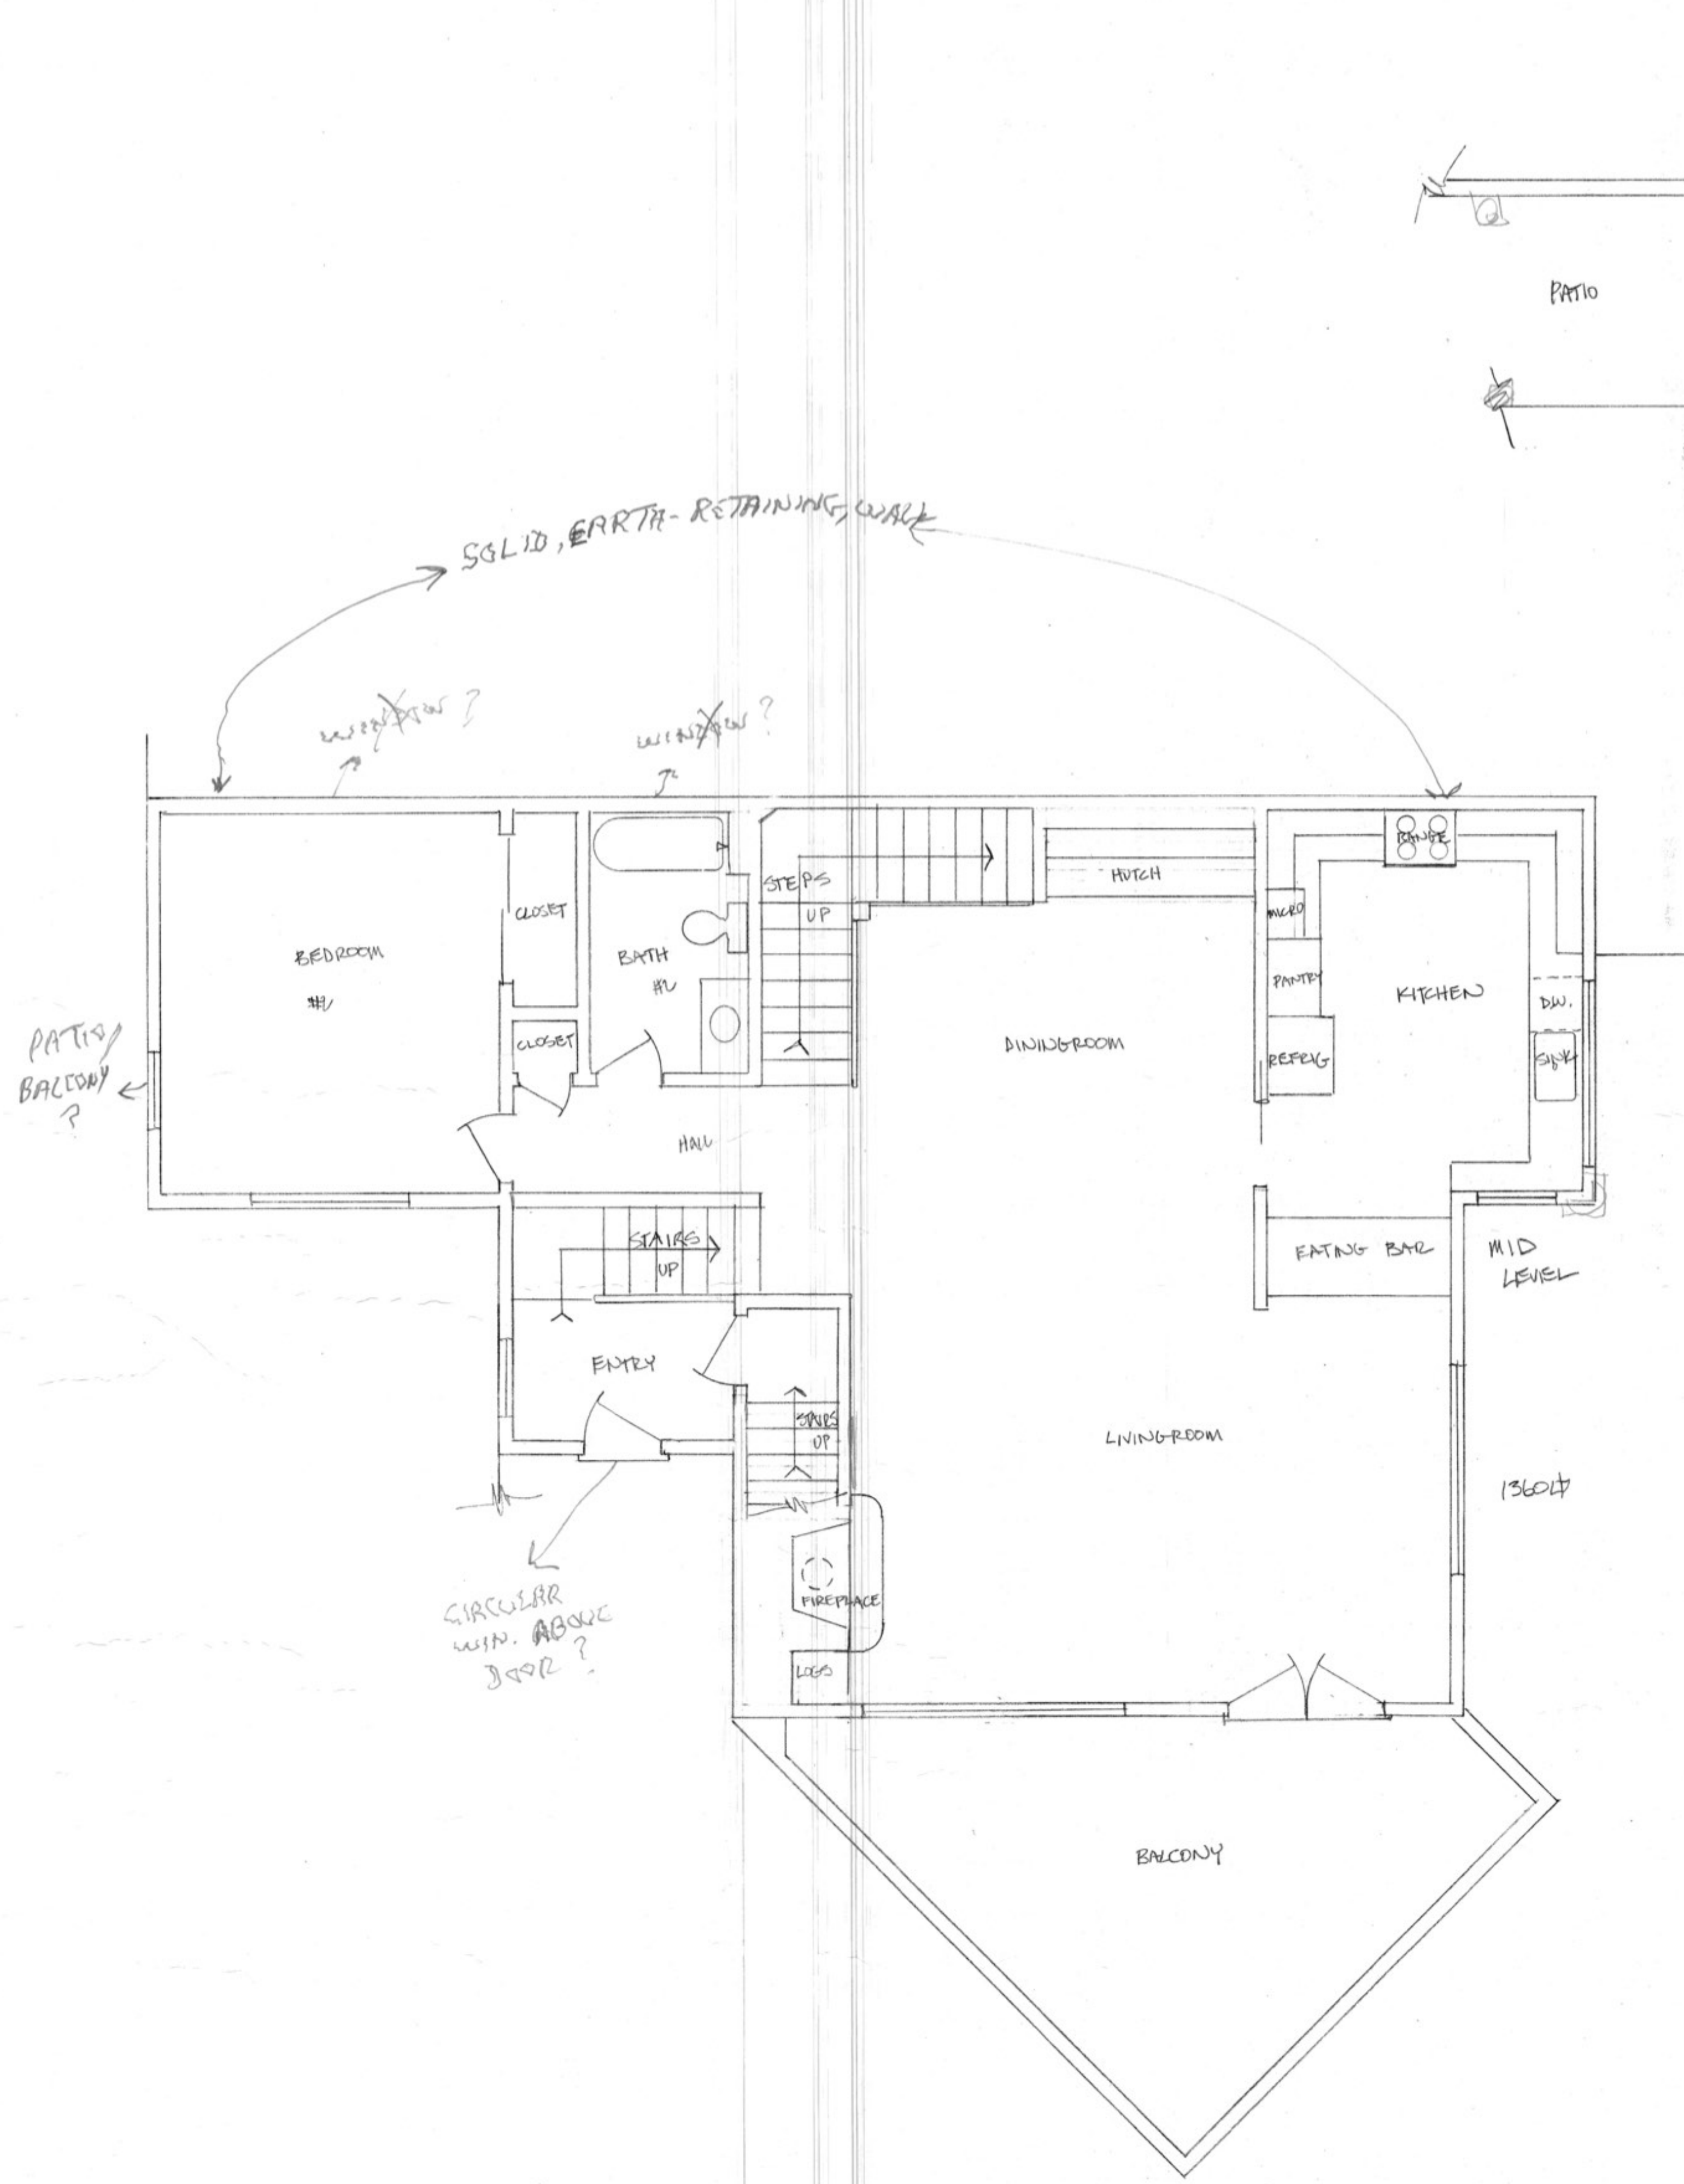


FLOOR PLAN
SCALE 1/4" = 1'-0"

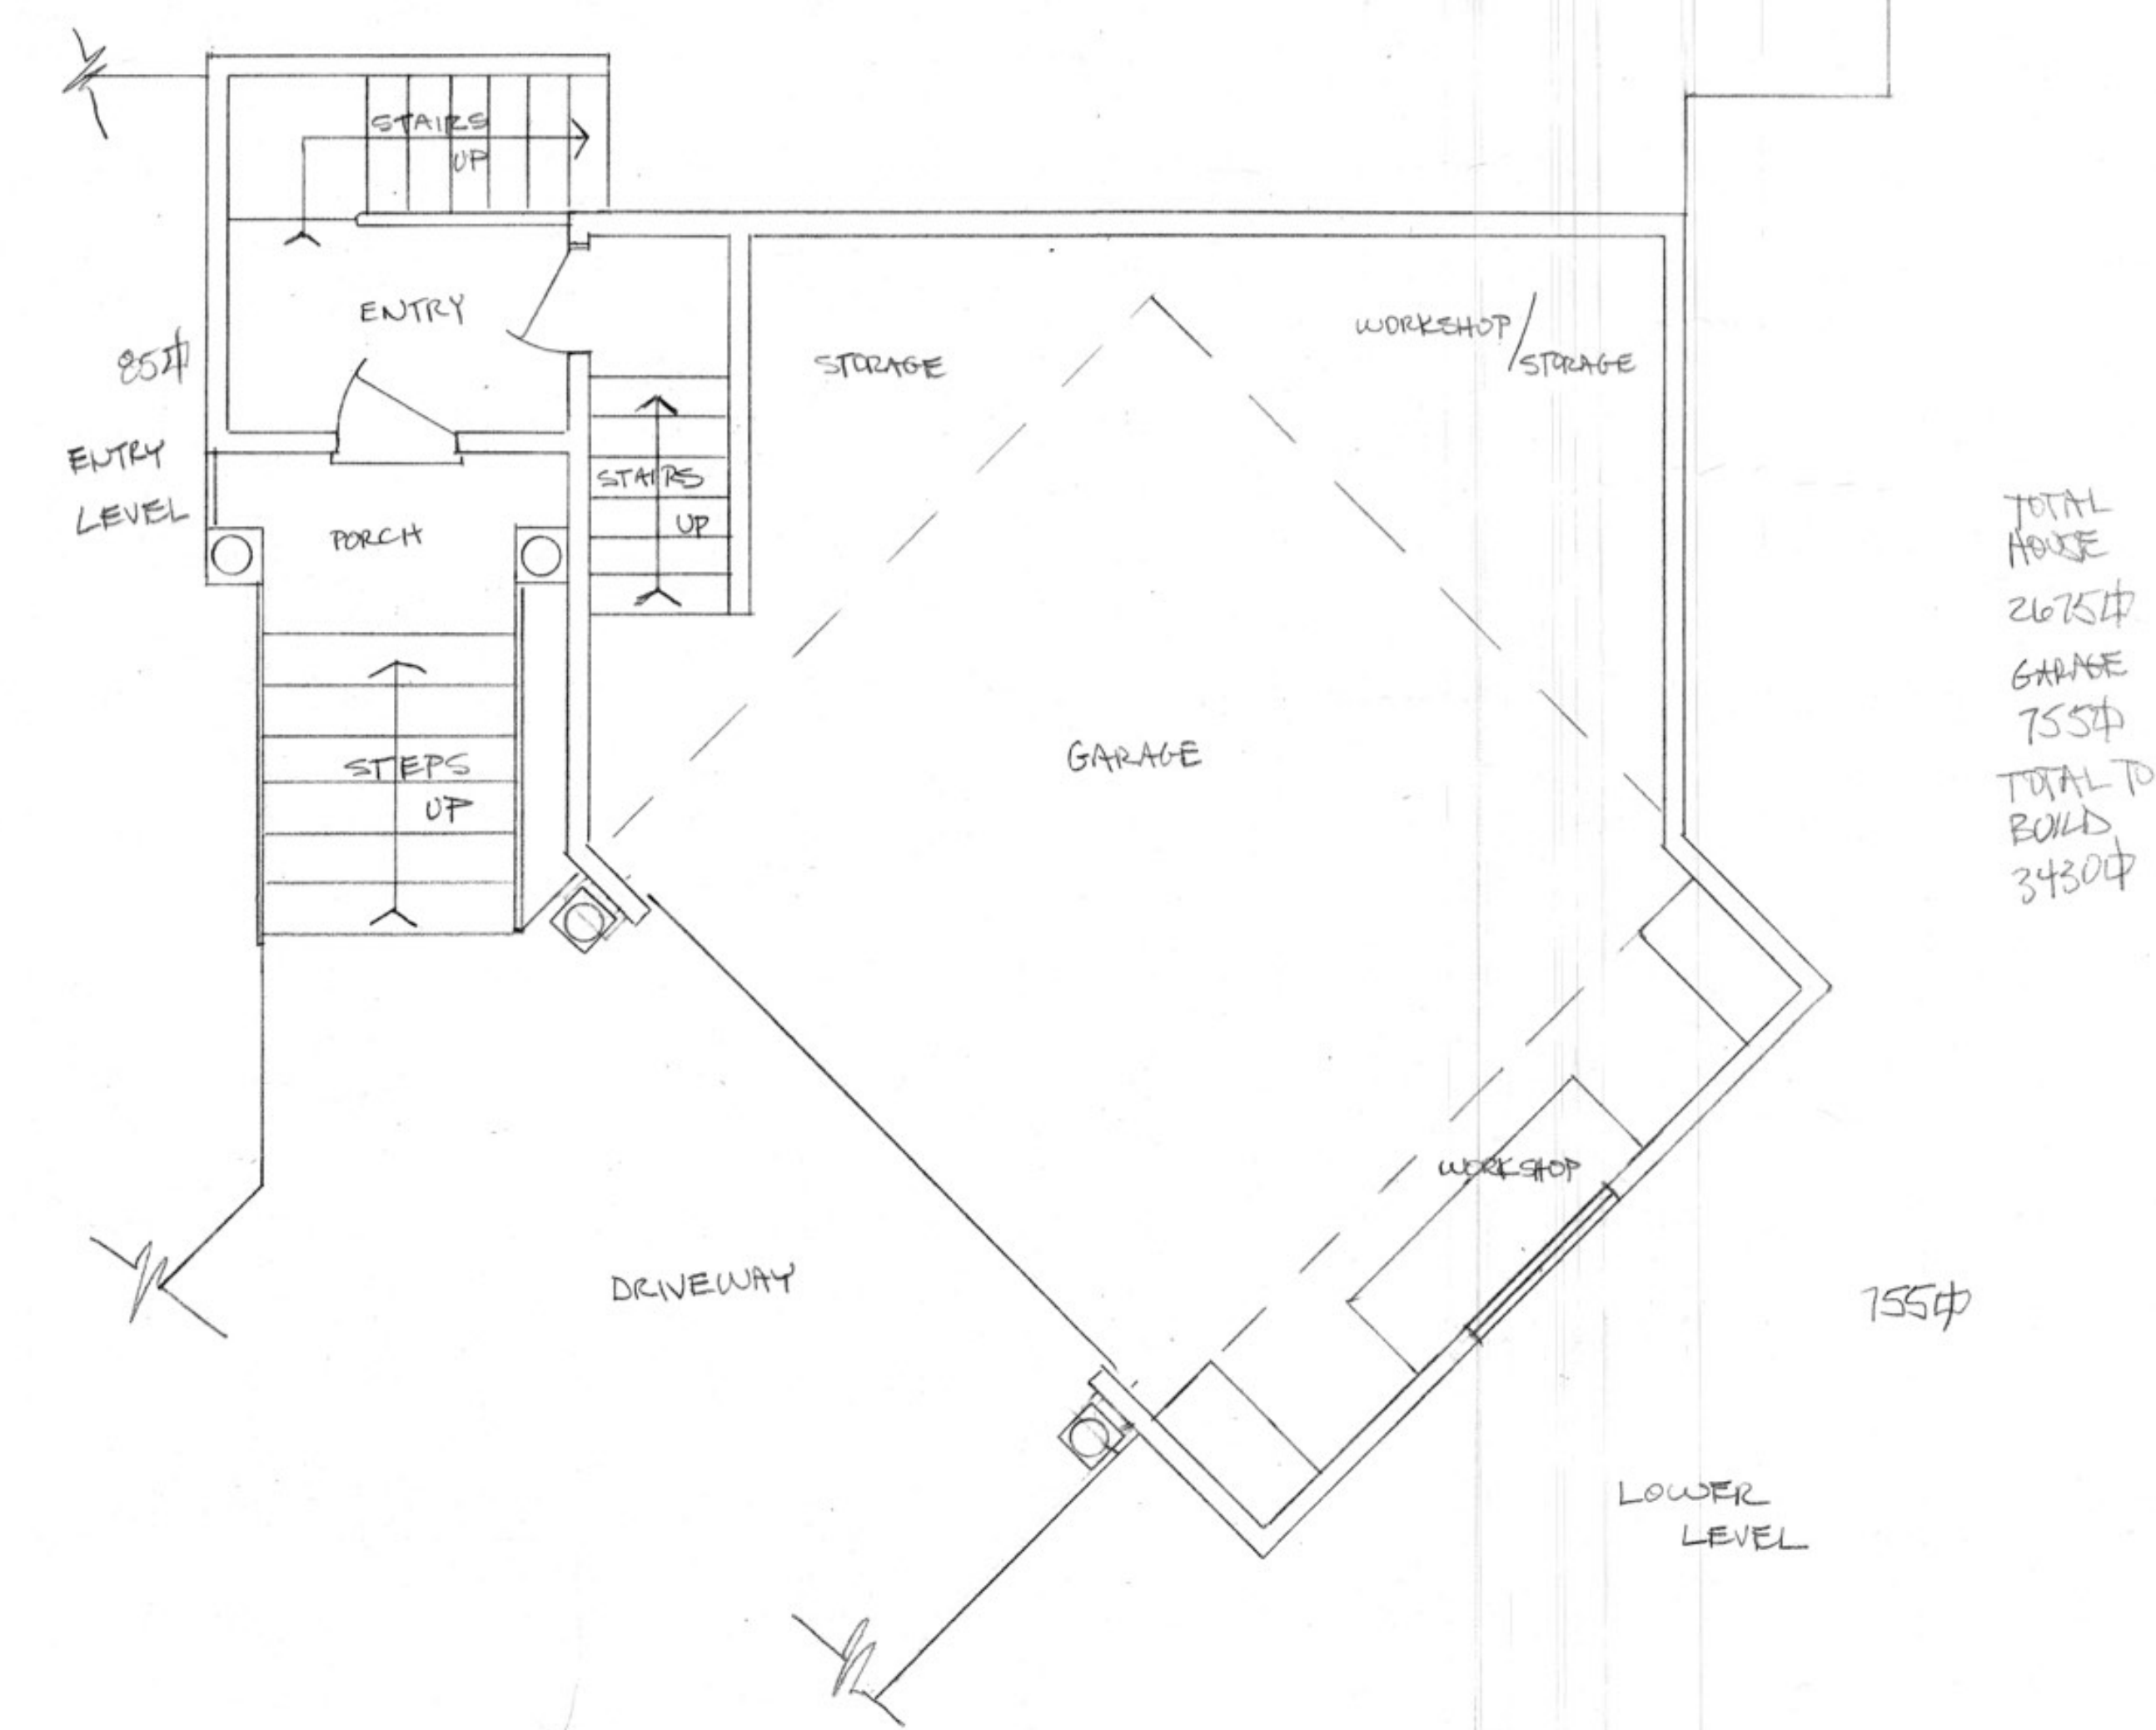


TOTAL HOUSE
2675'
GARAGE
755'
TOTAL TO BUILD
3430'

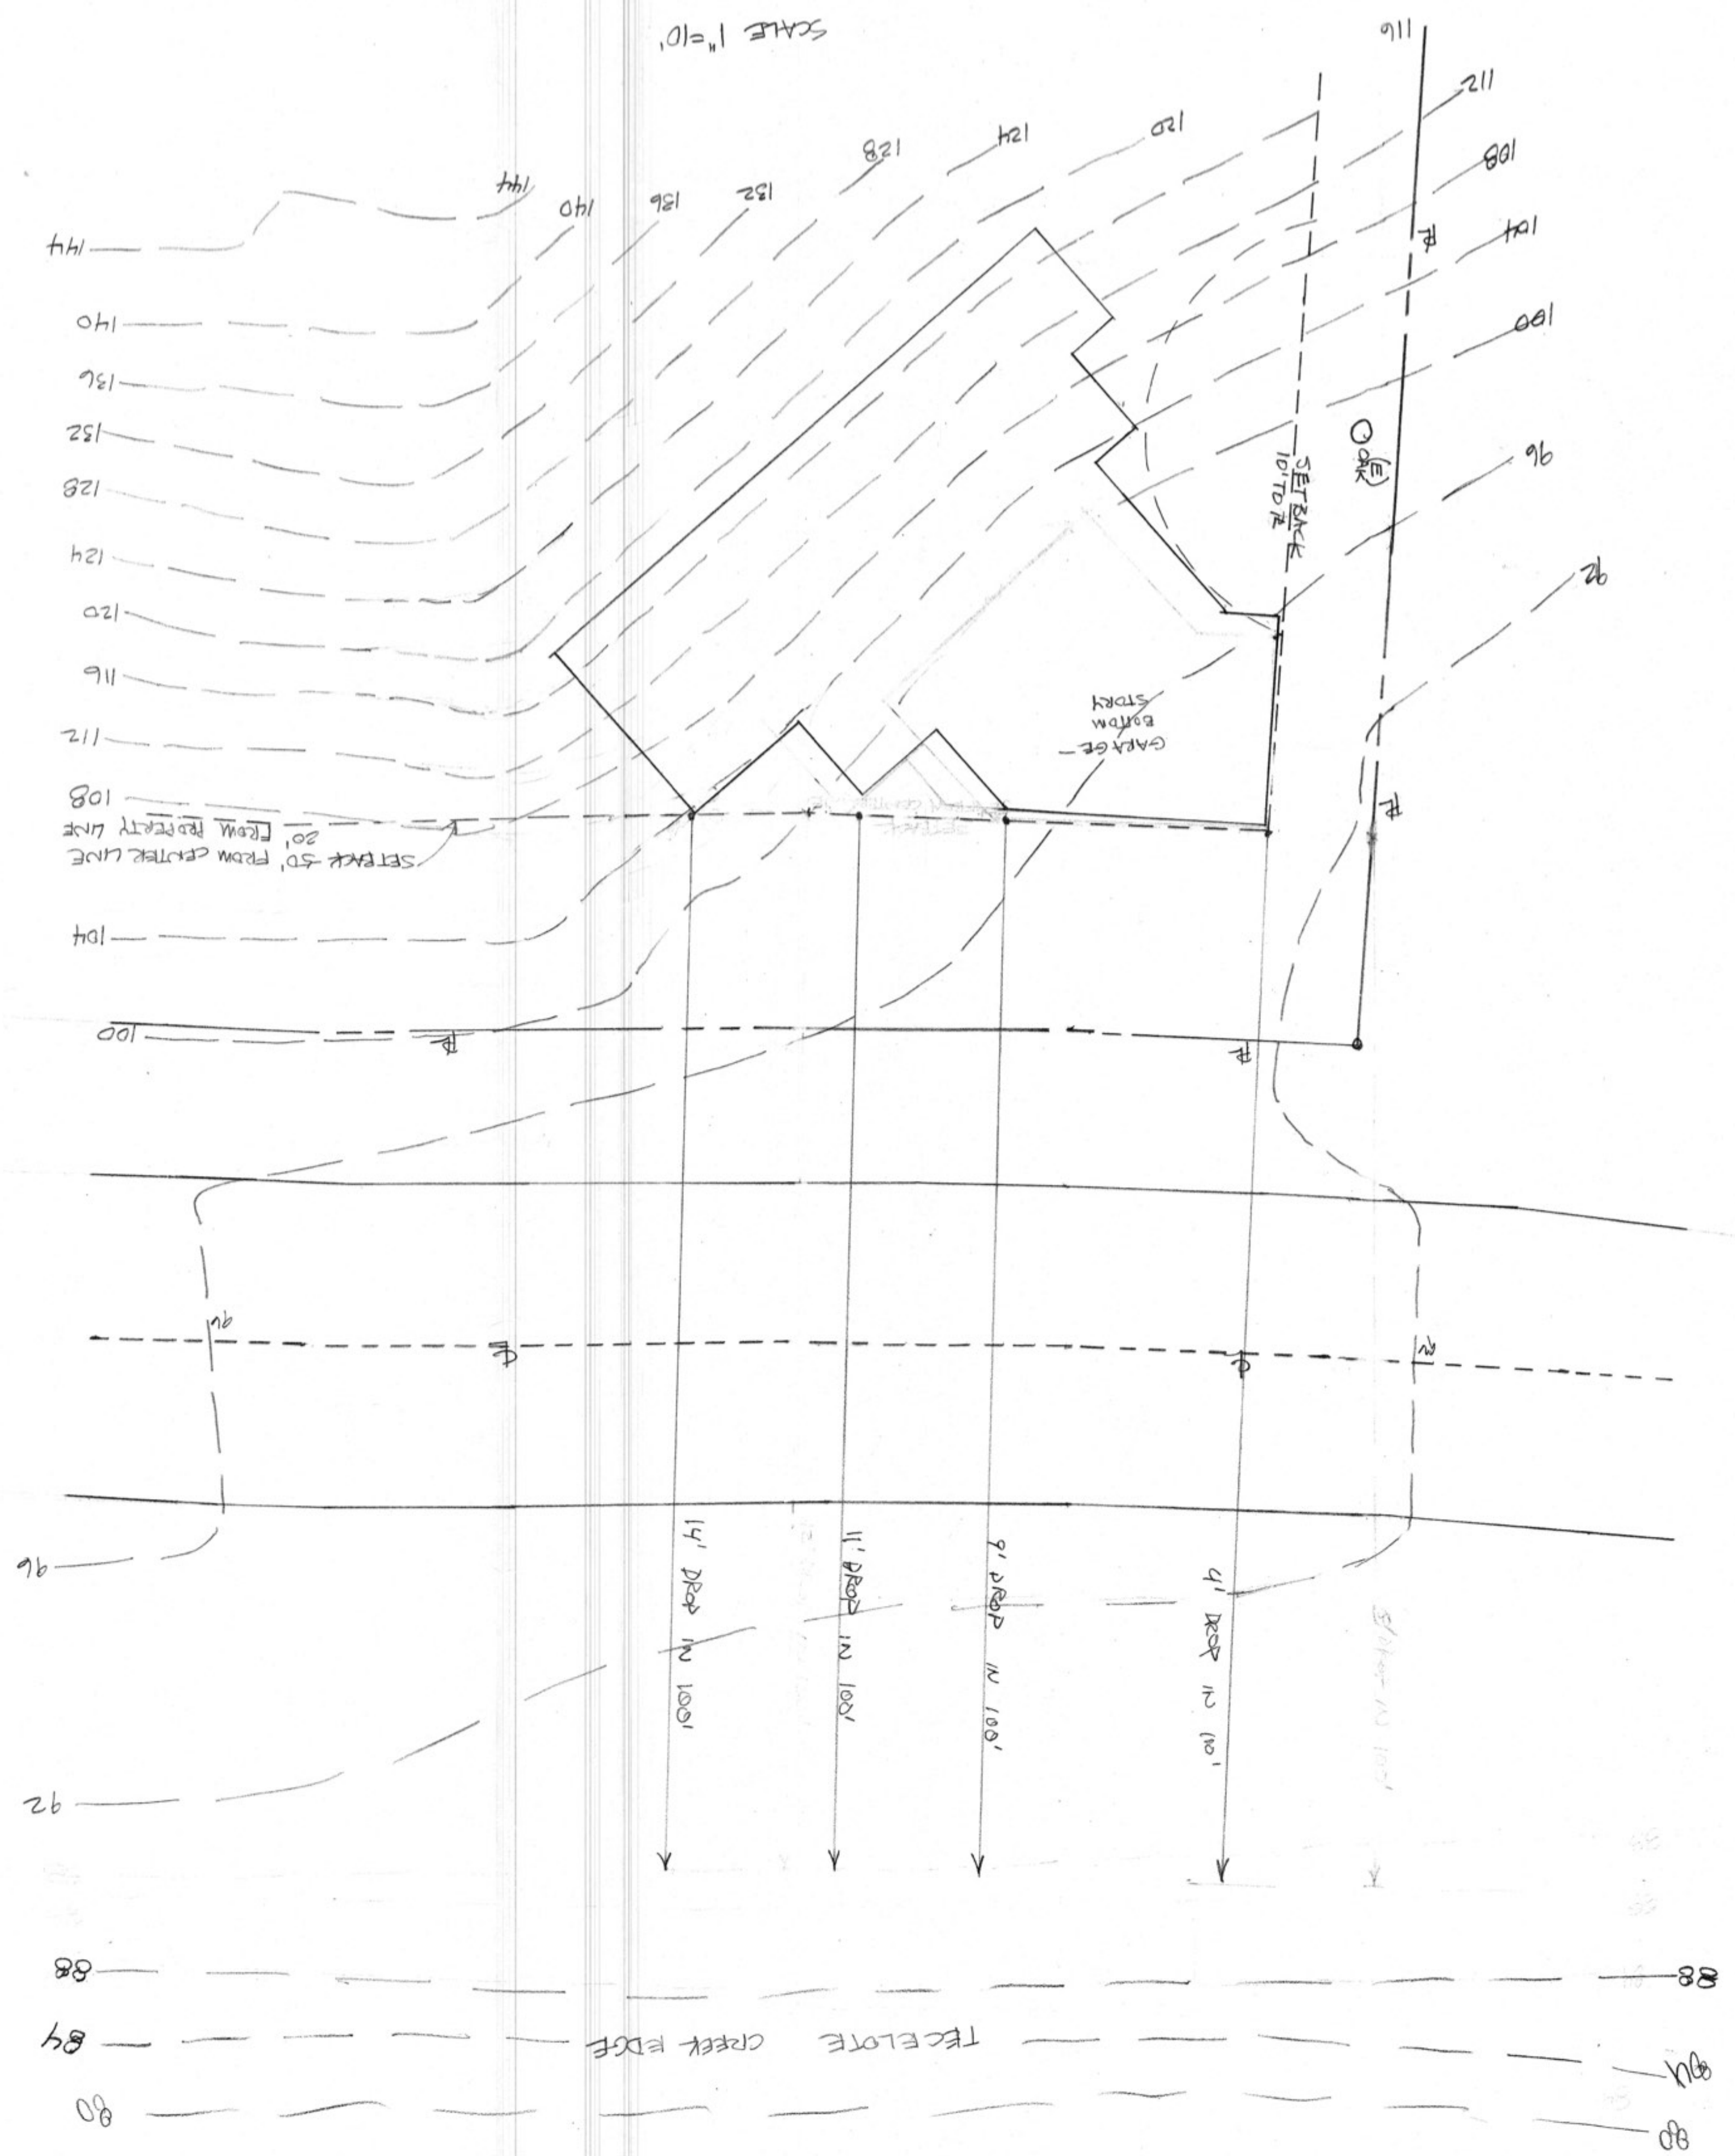

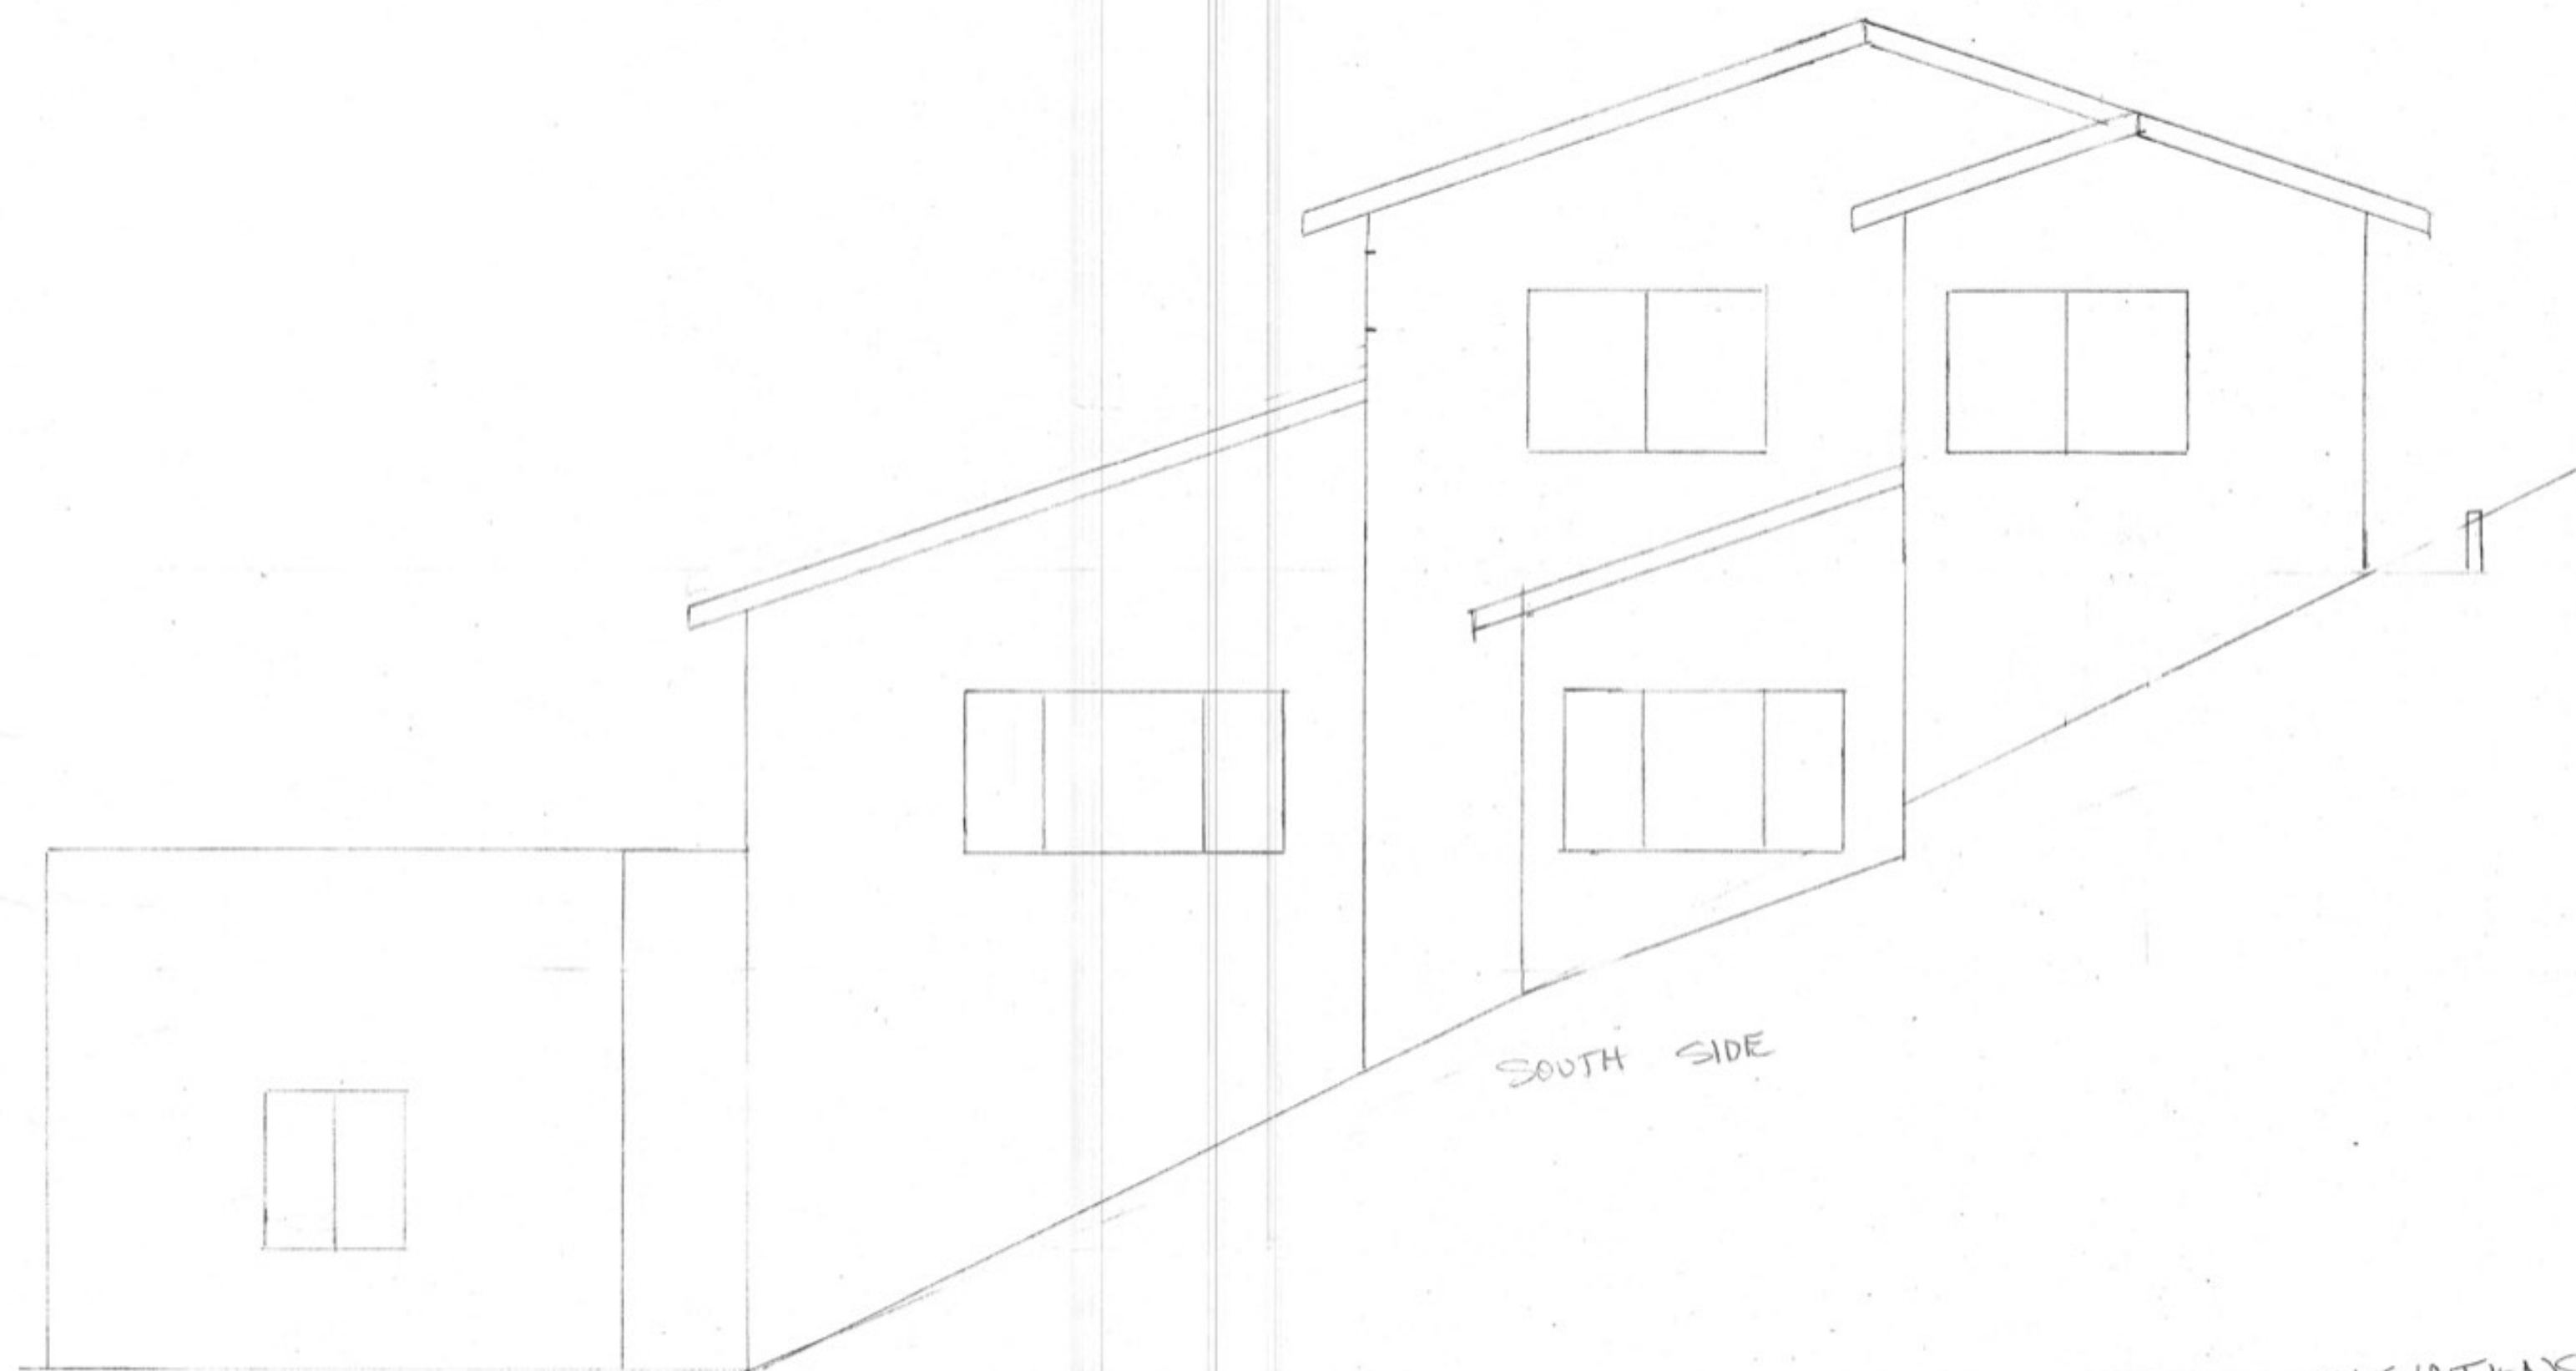


SOUTH SIDE

ELEVATIONS
SCALE $\frac{1}{4}" = 1'0"$

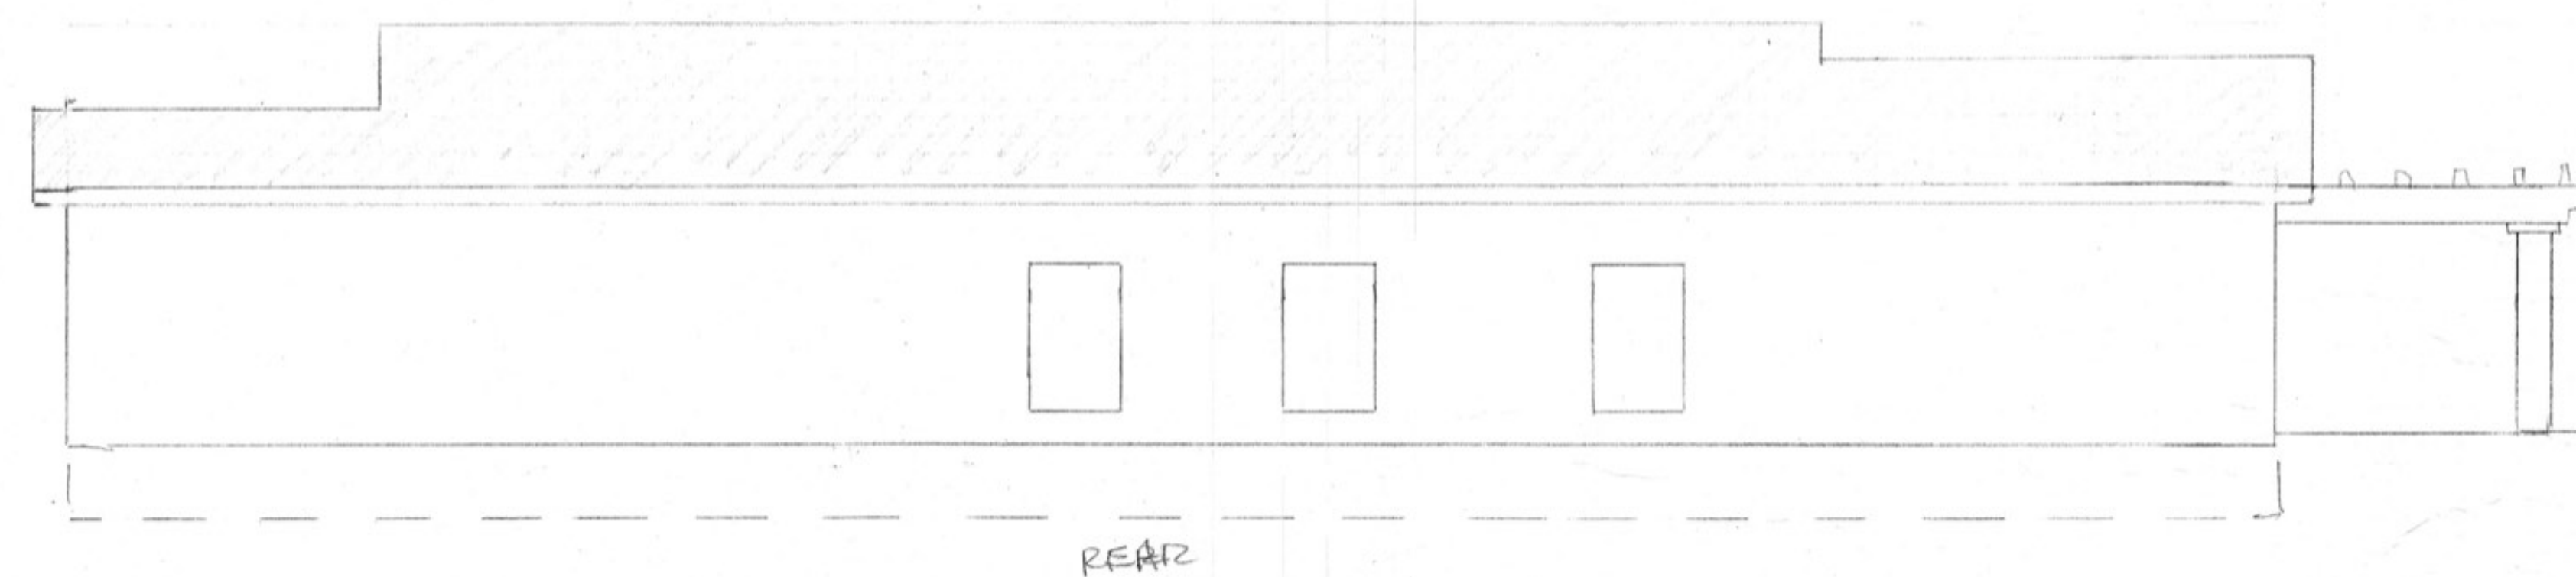



REAR

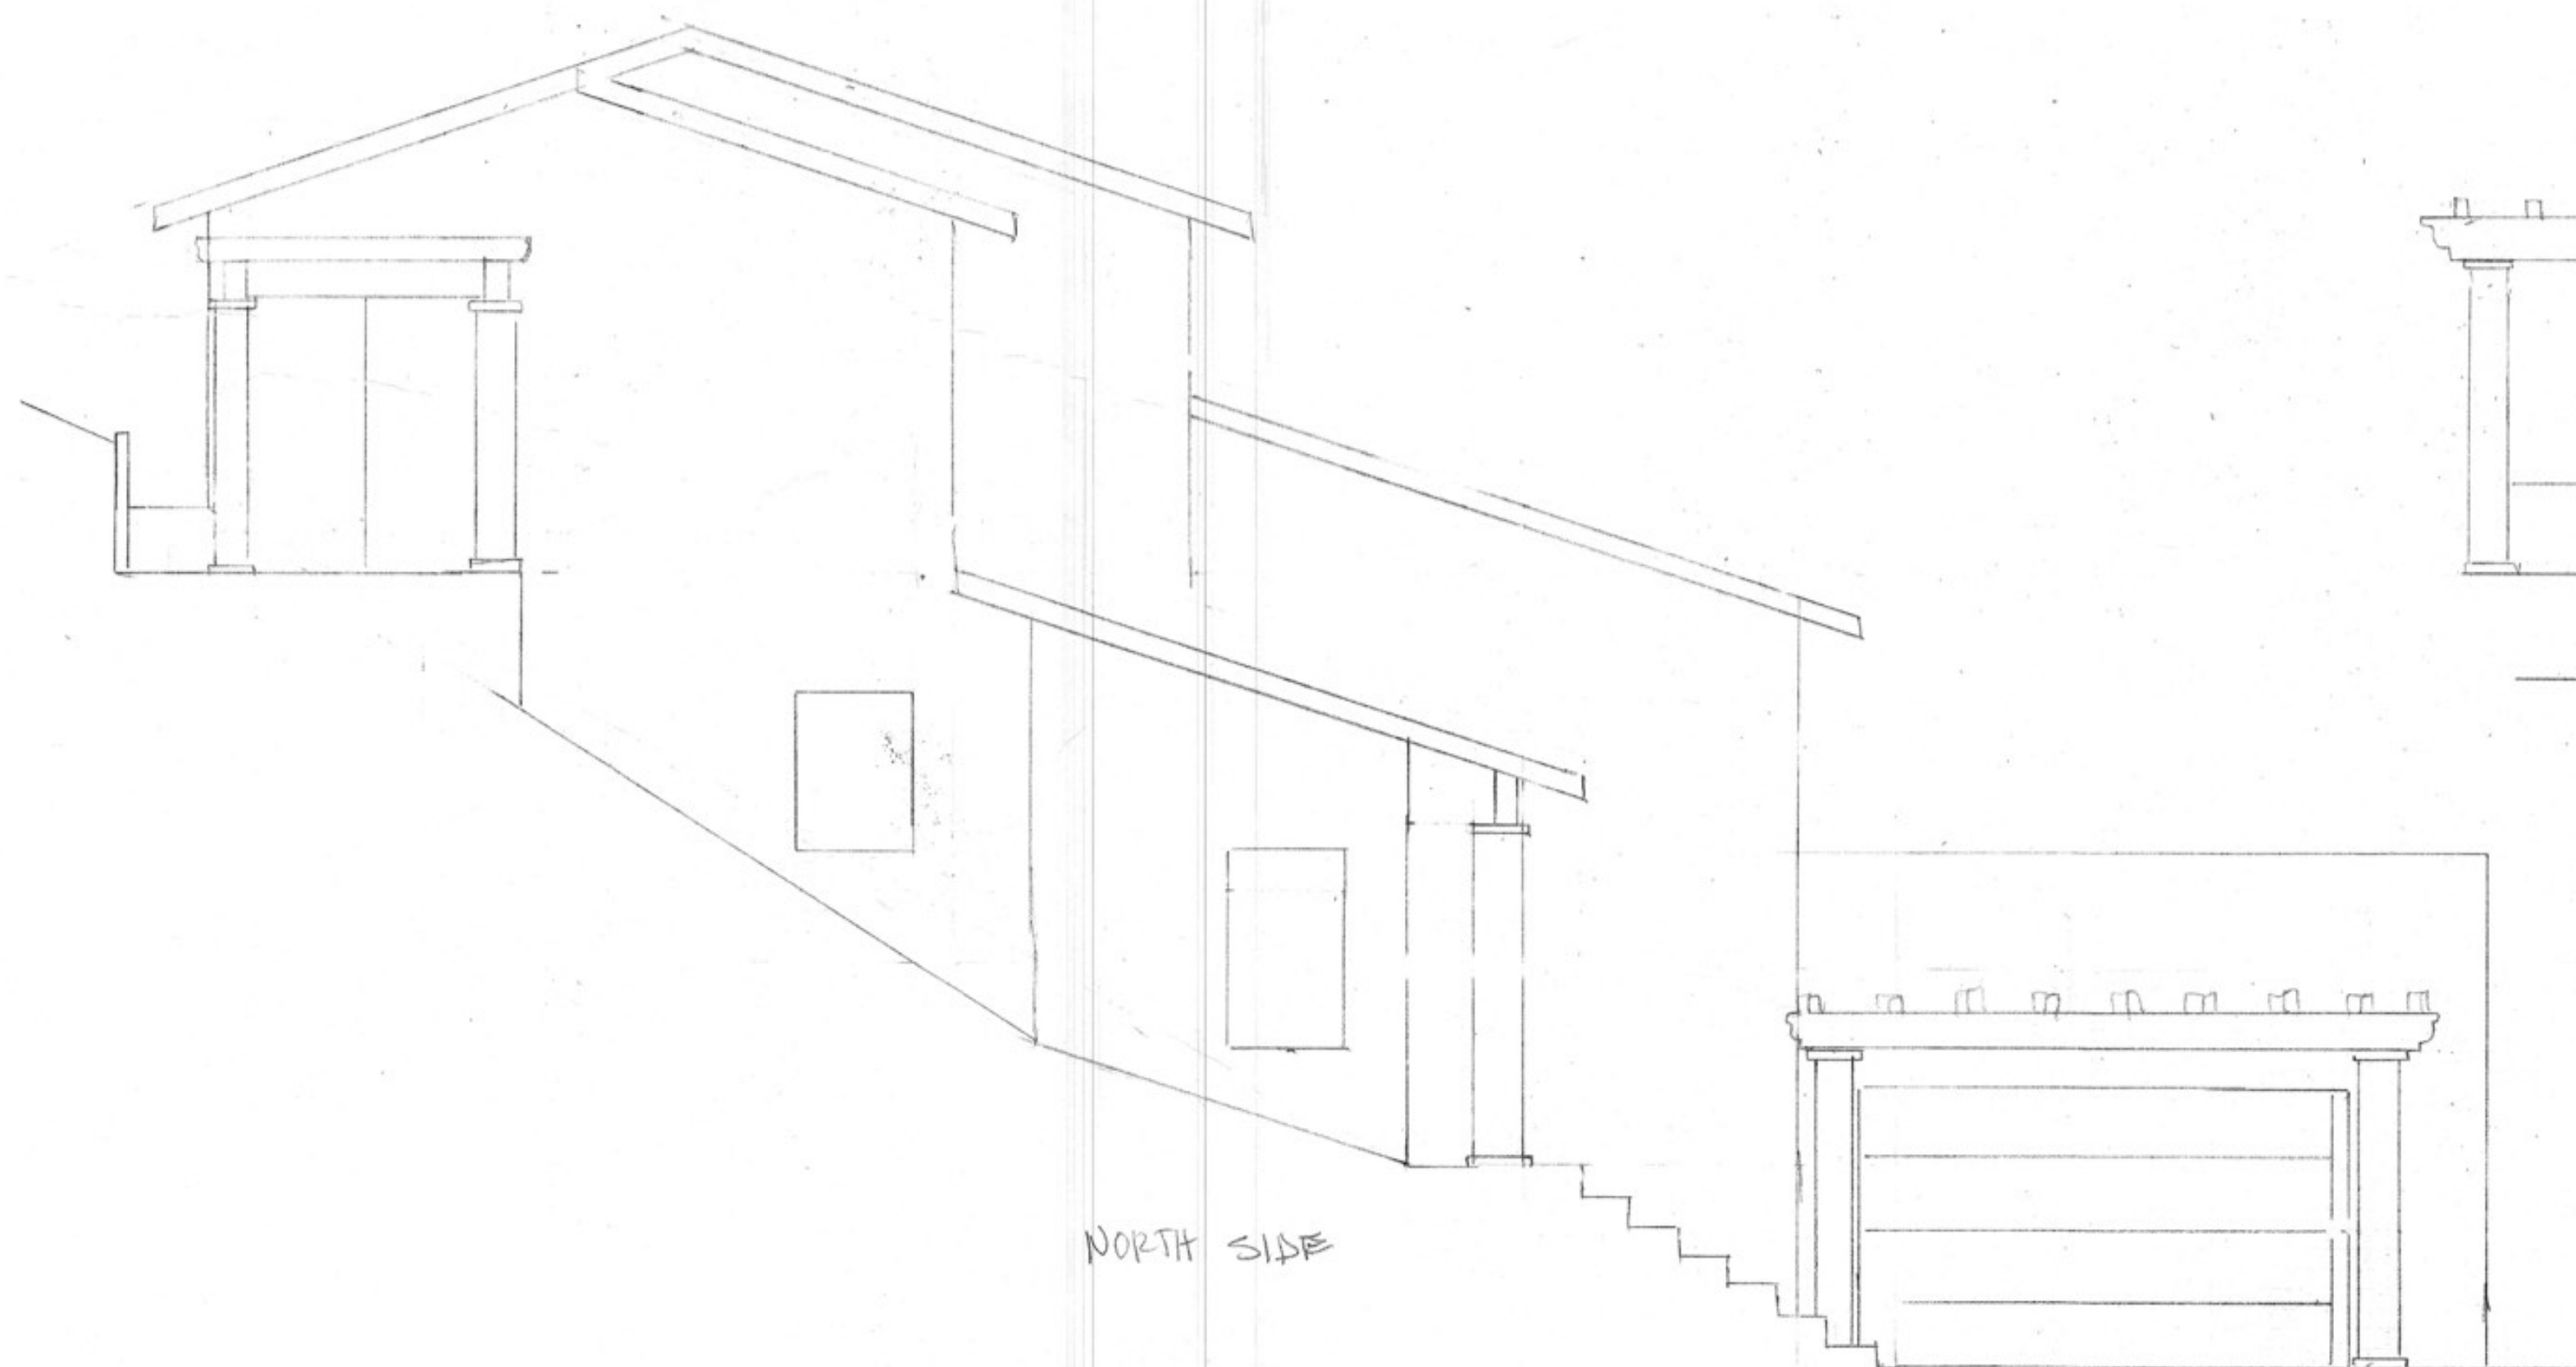


NORTH SIDE



FRONT

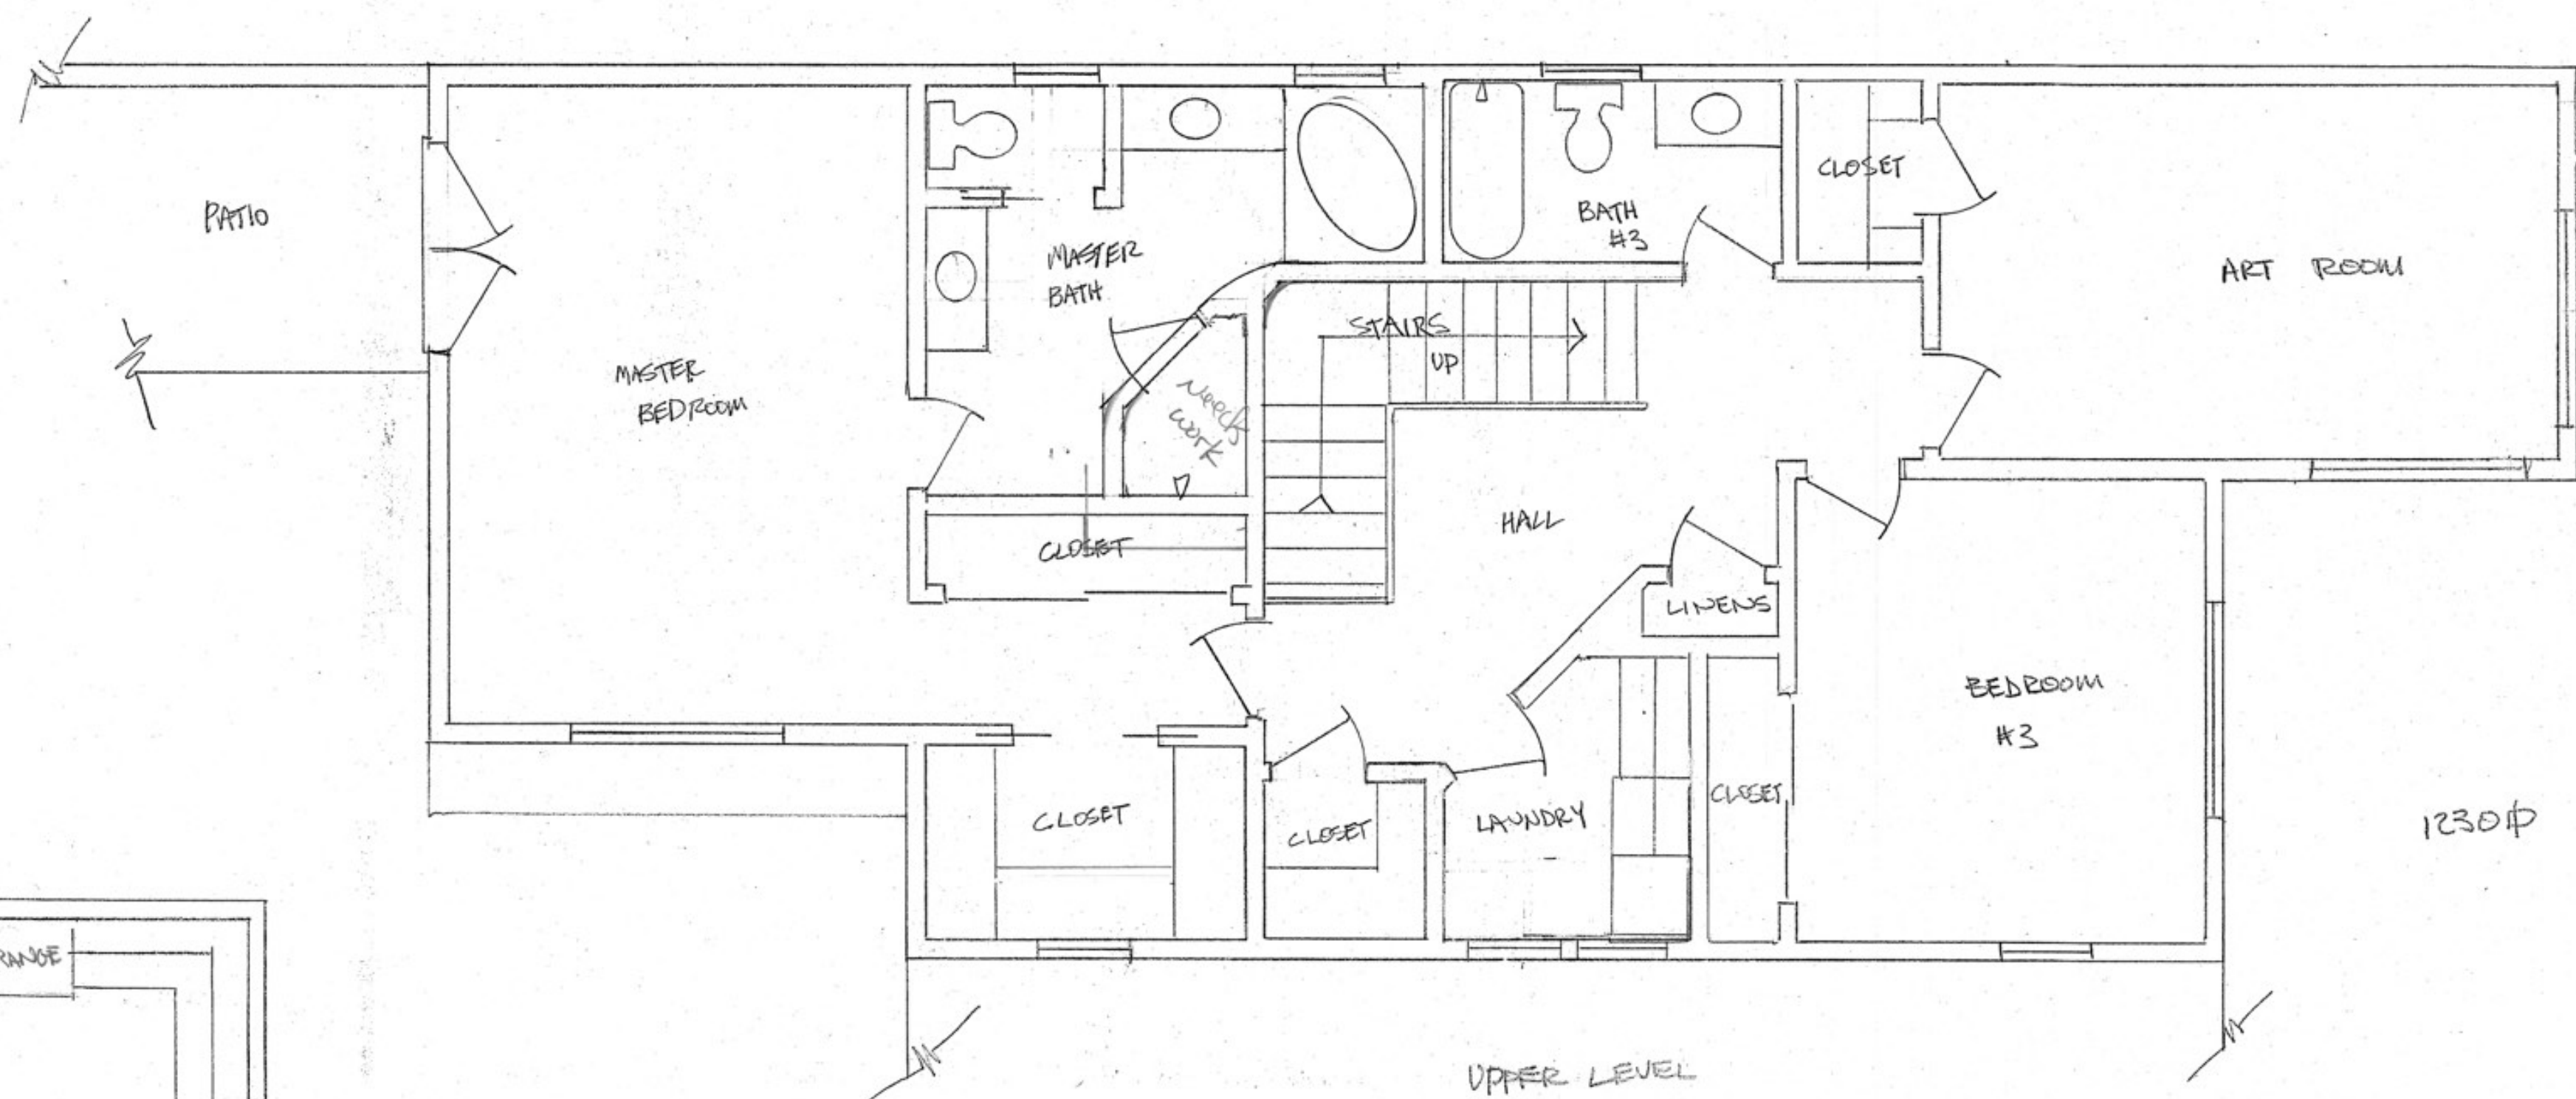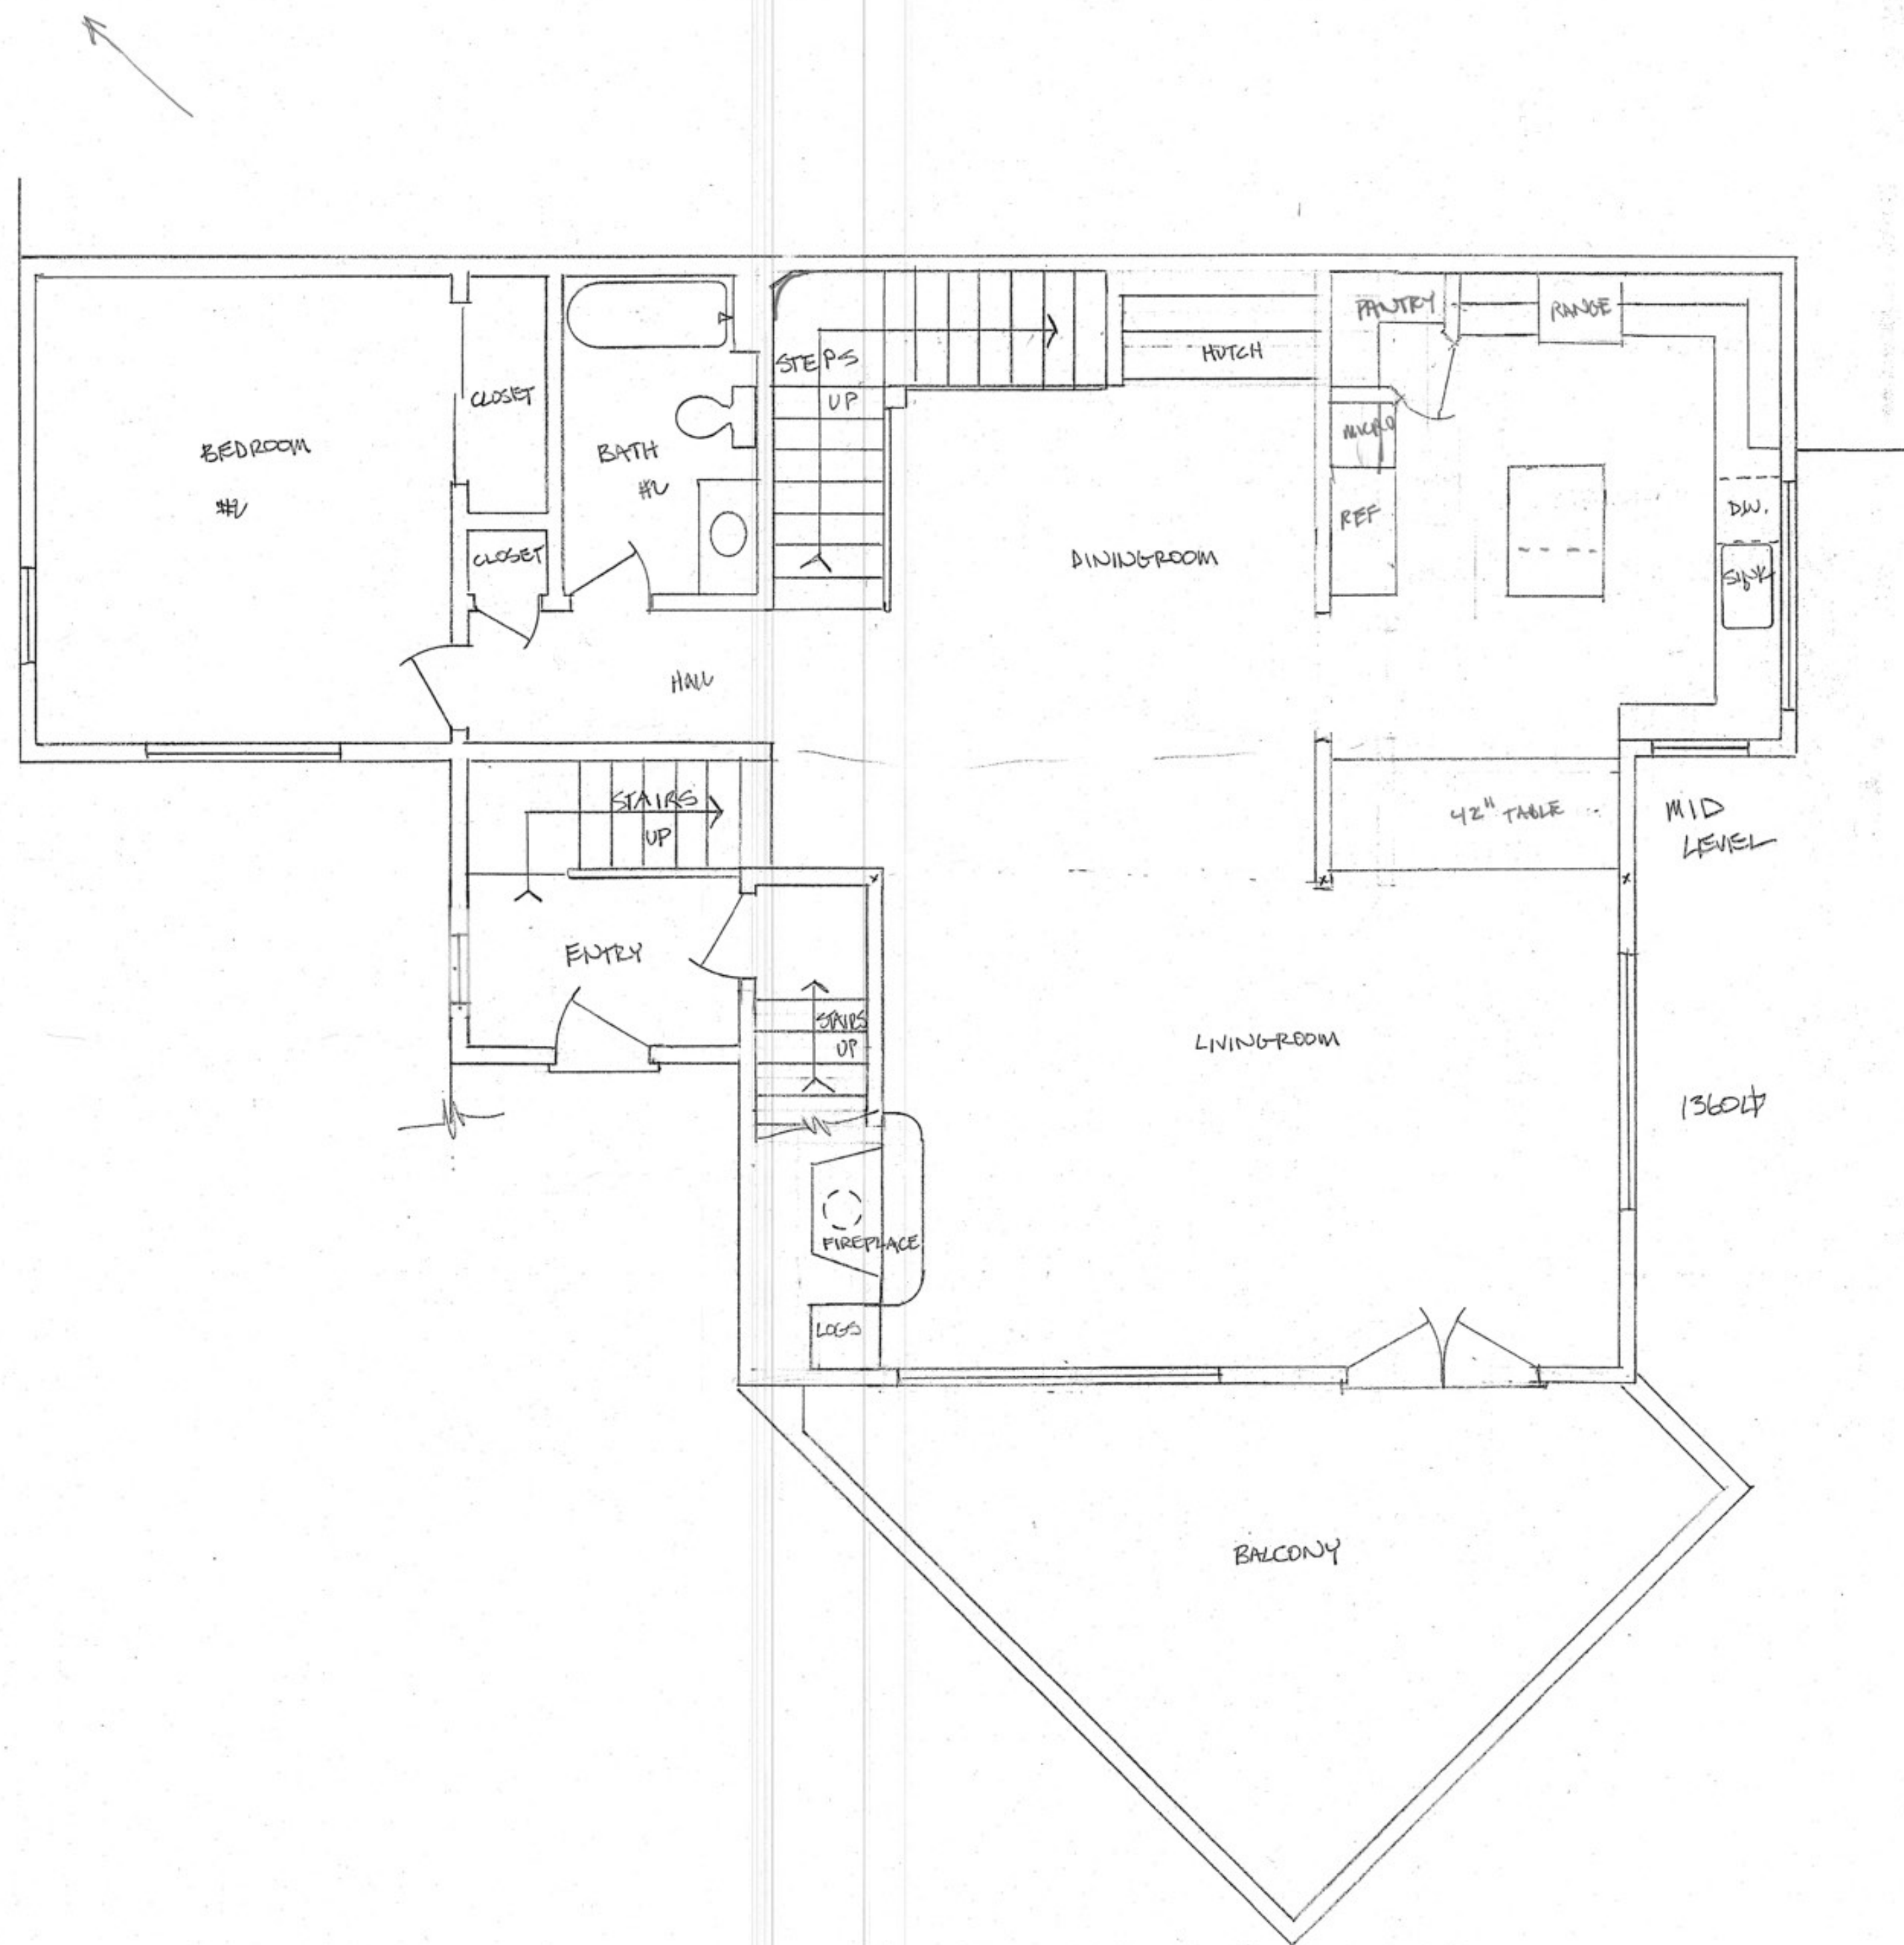

FLOOR PLAN
SCALE 1/4" = 1'-0"

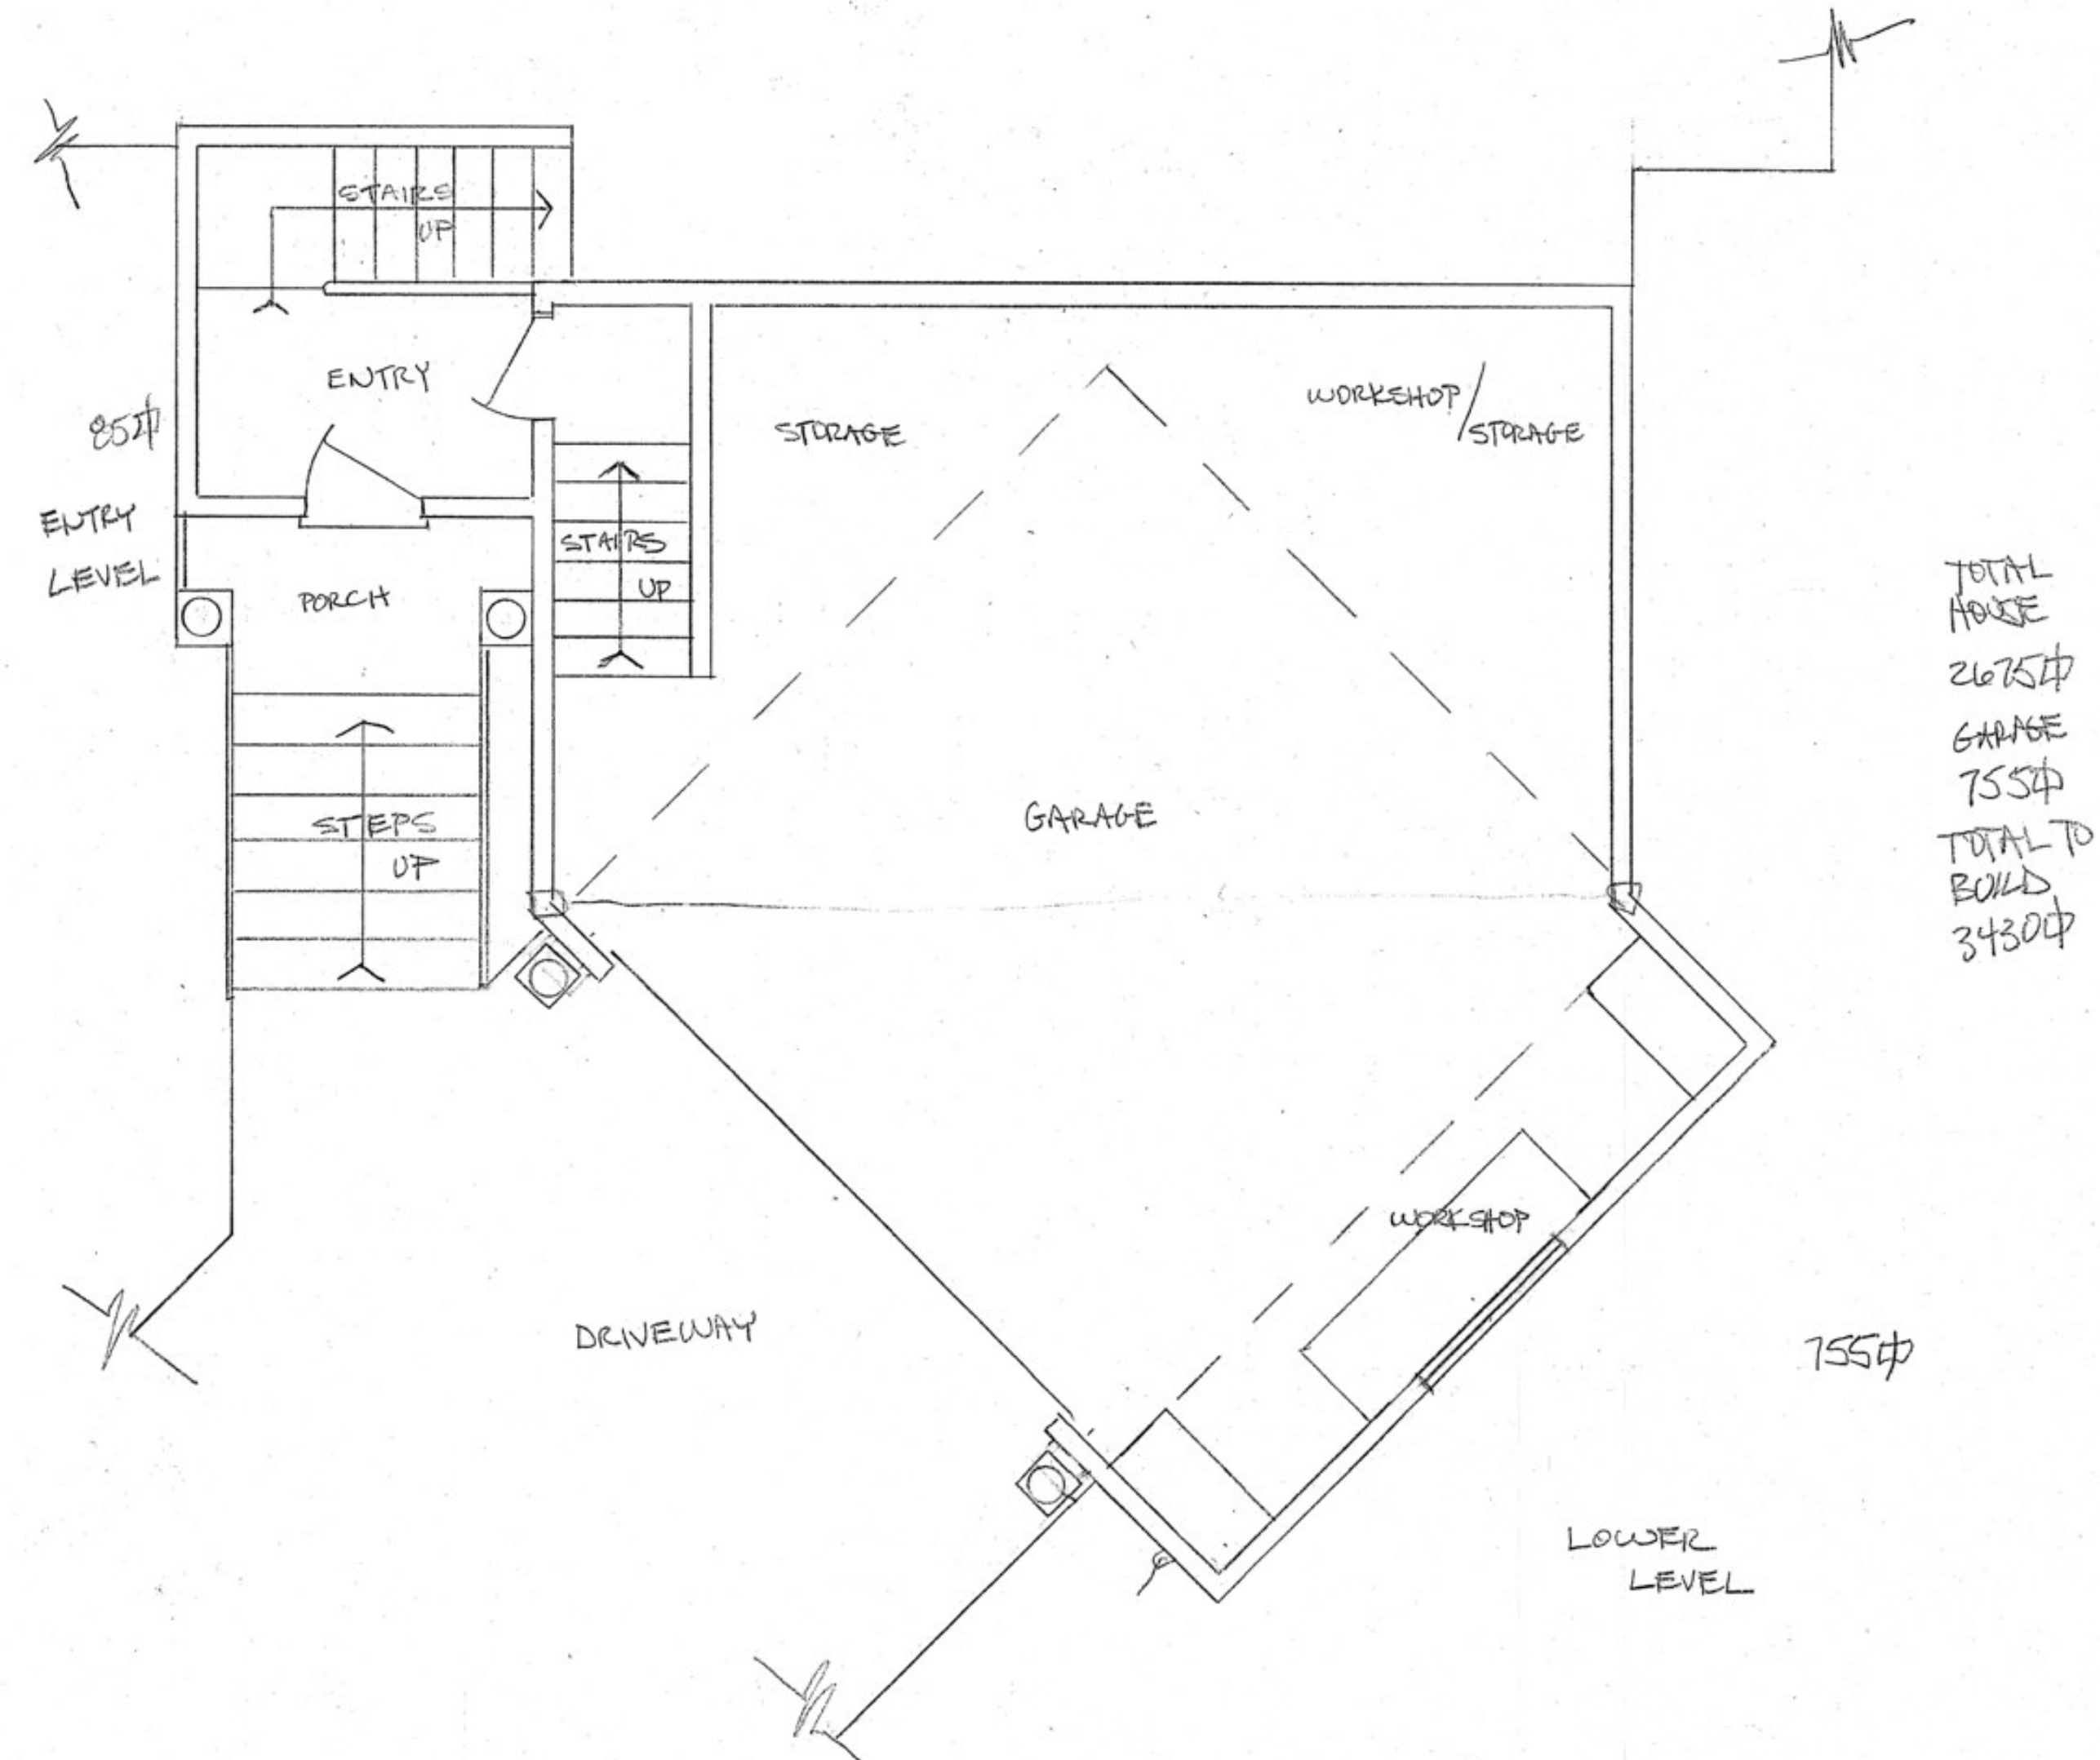

TOTAL HOUSE
2675 sq ft
GARAGE
755 sq ft
TOTAL TO BUILD
3430 sq ft



SLOPE PLAN
SCALE 1"=10'

LAU RESIDENCE
744 VEREDA DEL CIERVO
SANTA BARBARA, CA.

PAGE 1 OF

SLOPE PLAN

DESIGN BY: RUSS BANKO
5276 HOLLISTER AVE. #307
GOLETA, CA. 93111
681-6230

1



- LEGEND
- WM = WATER METER
 - EM = ELECTRIC METER
 - PM = POWER POLE
 - FM = FIRE HYDRANT
 - DM = DRAINAGE
 - SM = SEWER MANHOLE
 - WMH = WATER VALVE/STORM DRAIN MANHOLE
 - TEV = TELEPHONE VALVE/STORM DRAIN MANHOLE
 - BTB = BACKFLOW VALVE
 - CB = CATCH BASIN
 - CO = CLEAN OUT

SHEET TITLE	
ST. E TOPO	
744 VEREDA DEL CIERVO	
SANTA BARBARA, CA	
DODSON LAND SURVEYING, INC.	
4569 AUNAY DRIVE	
SANTA BARBARA, CA 93110	
(805) 681-1615	

BOUNDARY DATA PER MAP BOOK 53/85

THIS DOCUMENT IS PROVIDED IN AN ELECTRONIC FORM. THE USER OF THIS DOCUMENT SHALL BE RESPONSIBLE FOR THE ACCURACY OF THE DATA. THE USER SHALL BE RESPONSIBLE FOR THE ACCURACY OF THE DATA. THE USER SHALL BE RESPONSIBLE FOR THE ACCURACY OF THE DATA.

DODSON LAND SURVEYING, INC.